8 SEATER MOBILE TOILET — SINGLE AXLE

Overall 15'-0" × 9'-0" × 6'-6" high · 8 cabins @ 3'-0" × 3'-0" · 4 + 4 back-to-back

ISELL · Hridaya
Jaipur · 9783747074

DRG HRD-MT-8S-01
Rev A · NTS

PLAN

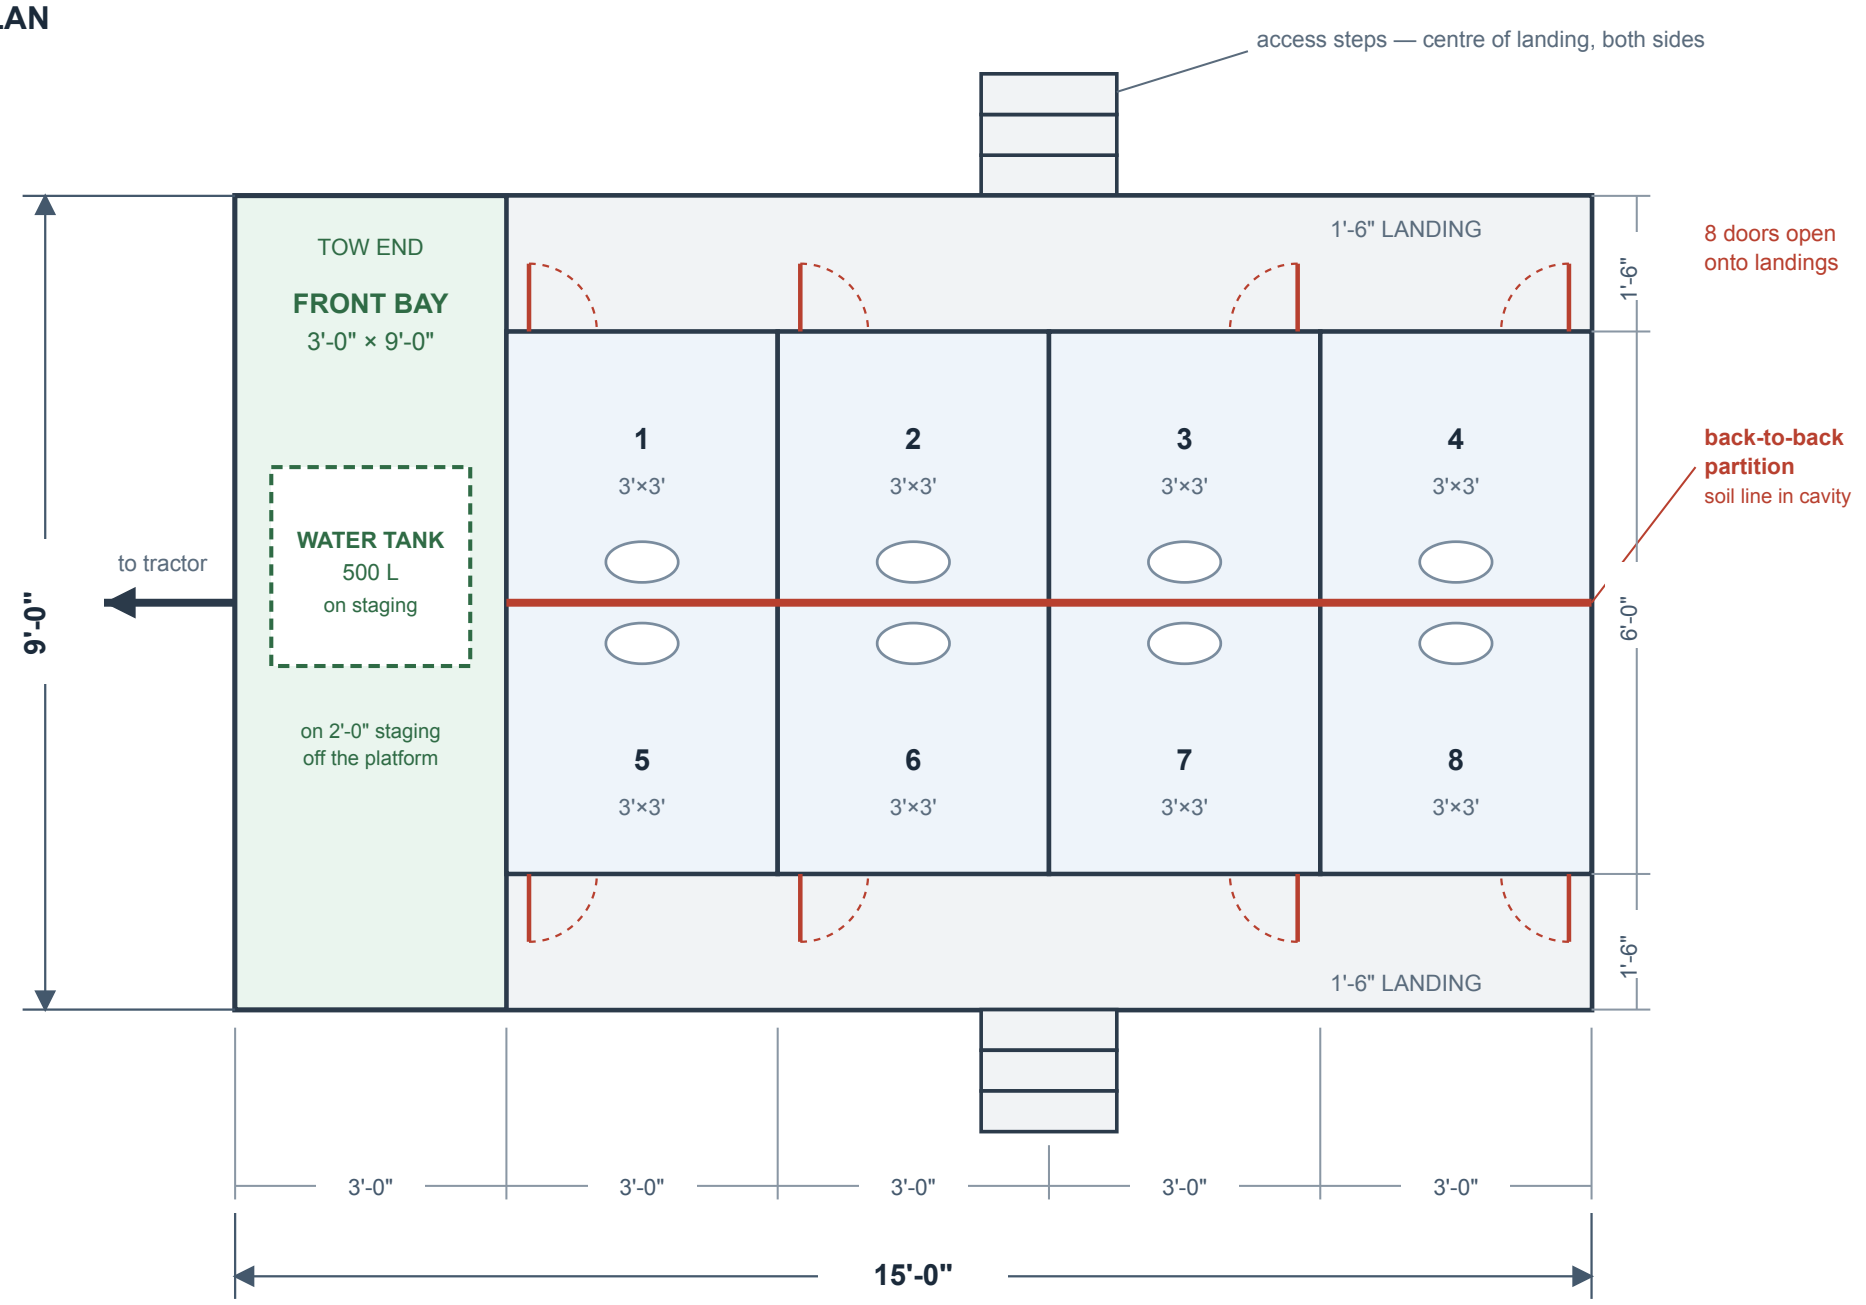

SIDE ELEVATION

500 L tank on 2'-0" MS staging, inside the front bay

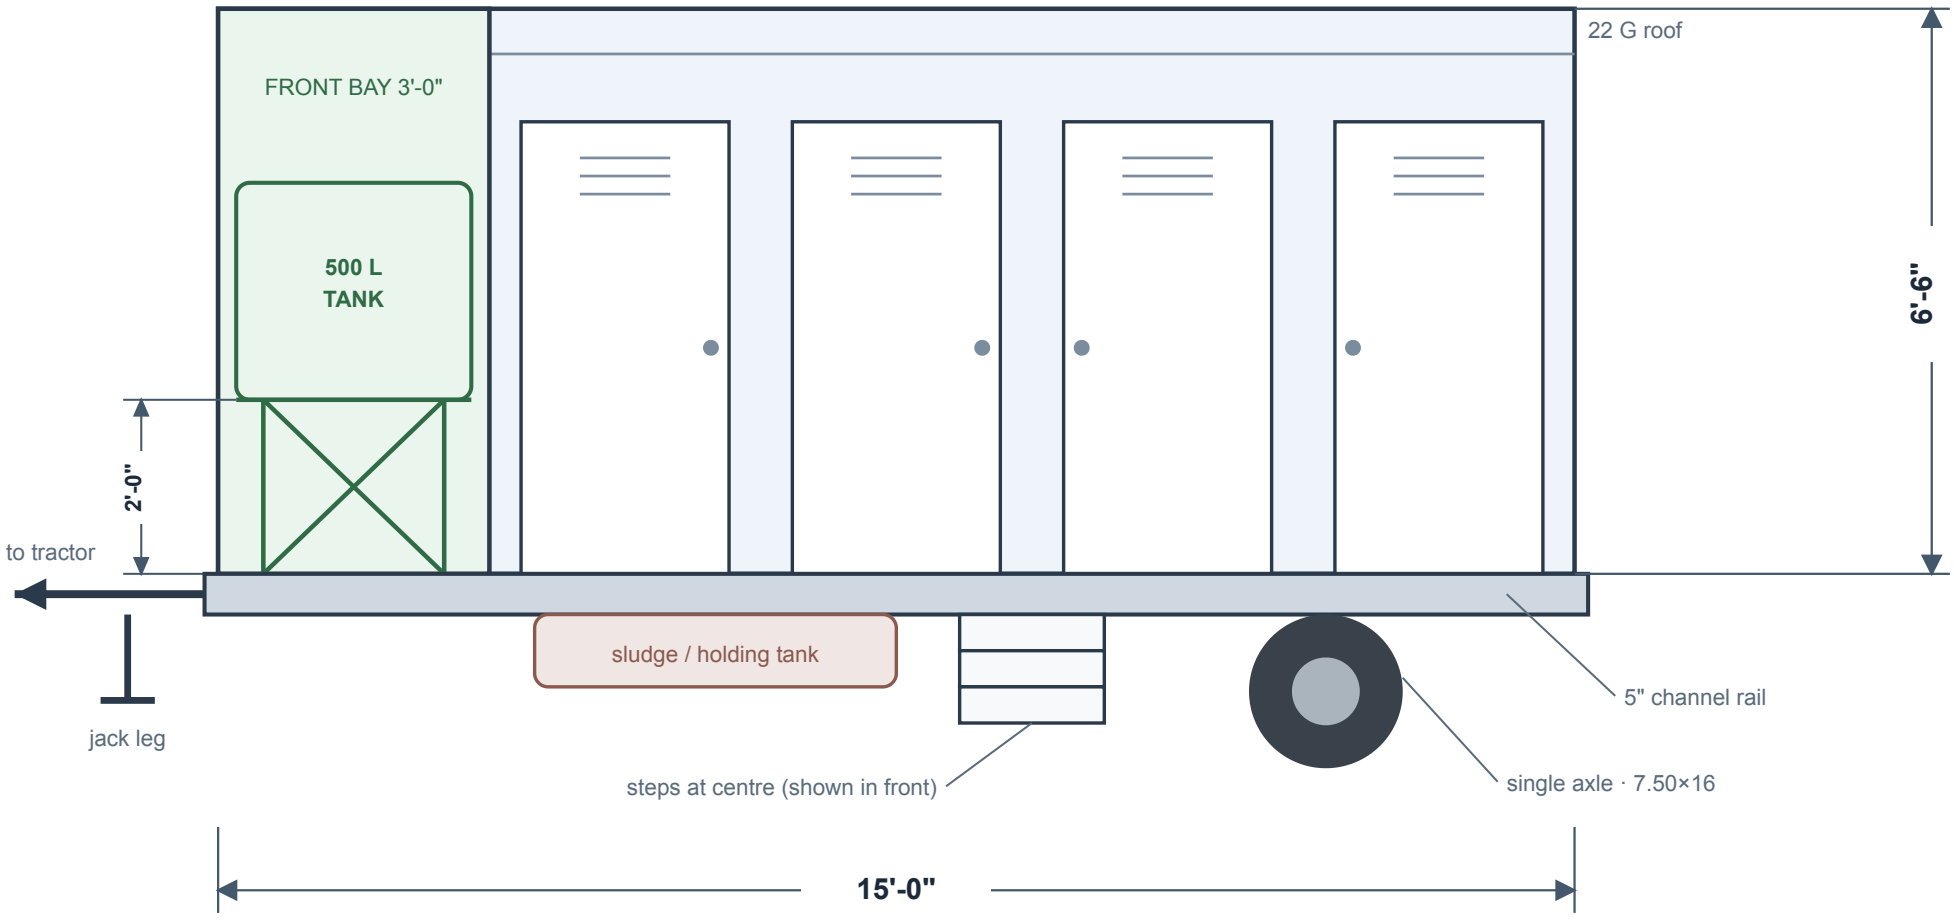

All dimensions in feet-inches. Drawing indicative, not to scale.

Construction: 5" (ISMC 125) channel main rails · 4" (ISMC 100) cross bearers · 40 mm pipe platform · 1.6 mm chequered floor · 1"×1" angle framing · 22 G sheet cladding.